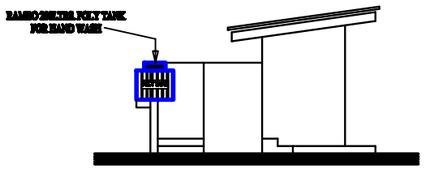

SIDE VIEW

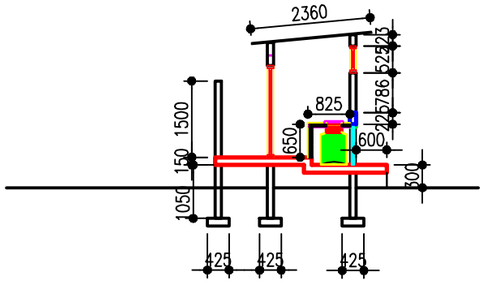

SECTION

BACK VIEW

FRONT VIEW

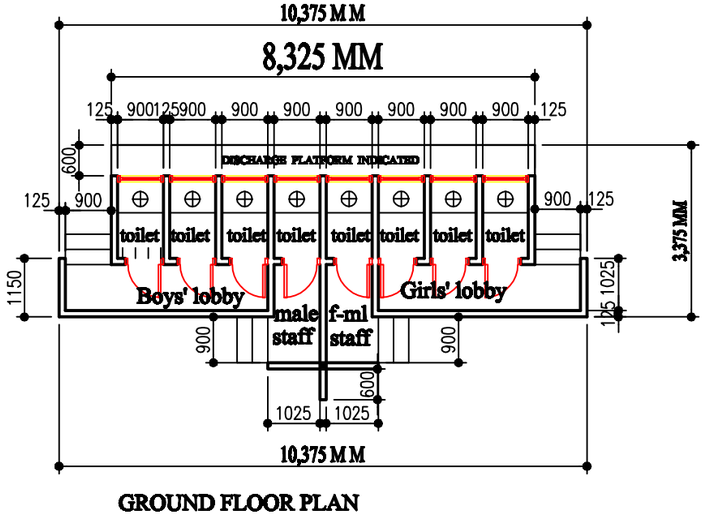

GROUND FLOOR PLAN

NOTES

1: DO NOT SCALE FROM DRAWINGS ,ONLY FIGURED DIMENSIONS TO BE WORKED TO. WHEN IN DOUBT CONTACT THE ARCHITECT.

2; ALL DIMENSIONS ARE IN MILLIMETRES

	REVISIONS	DATE:	BY

CONSTRUCT DESIGN SERVICES.

BUILDING AND LANDSCAPE CONTRACTORS.
P.O. BOX SK -153 SOGAKOPE V/R.
MOBIL;0244 044 937 /0509 954 954

PROJECT

PROPOSED 8N0.SEATER ECO FRIENDLY TOILETS

CLIENT

STUDENTS UNION [SUMA]

LOCATION **MAFI ADIEKPE**

TITLE **AS INDICATED**

DESIGNED:	DRAWN	SHEET NO.
BENN K.	DO	CDS/001
DATE: DEC, 2018	SCALE: 1: 100	